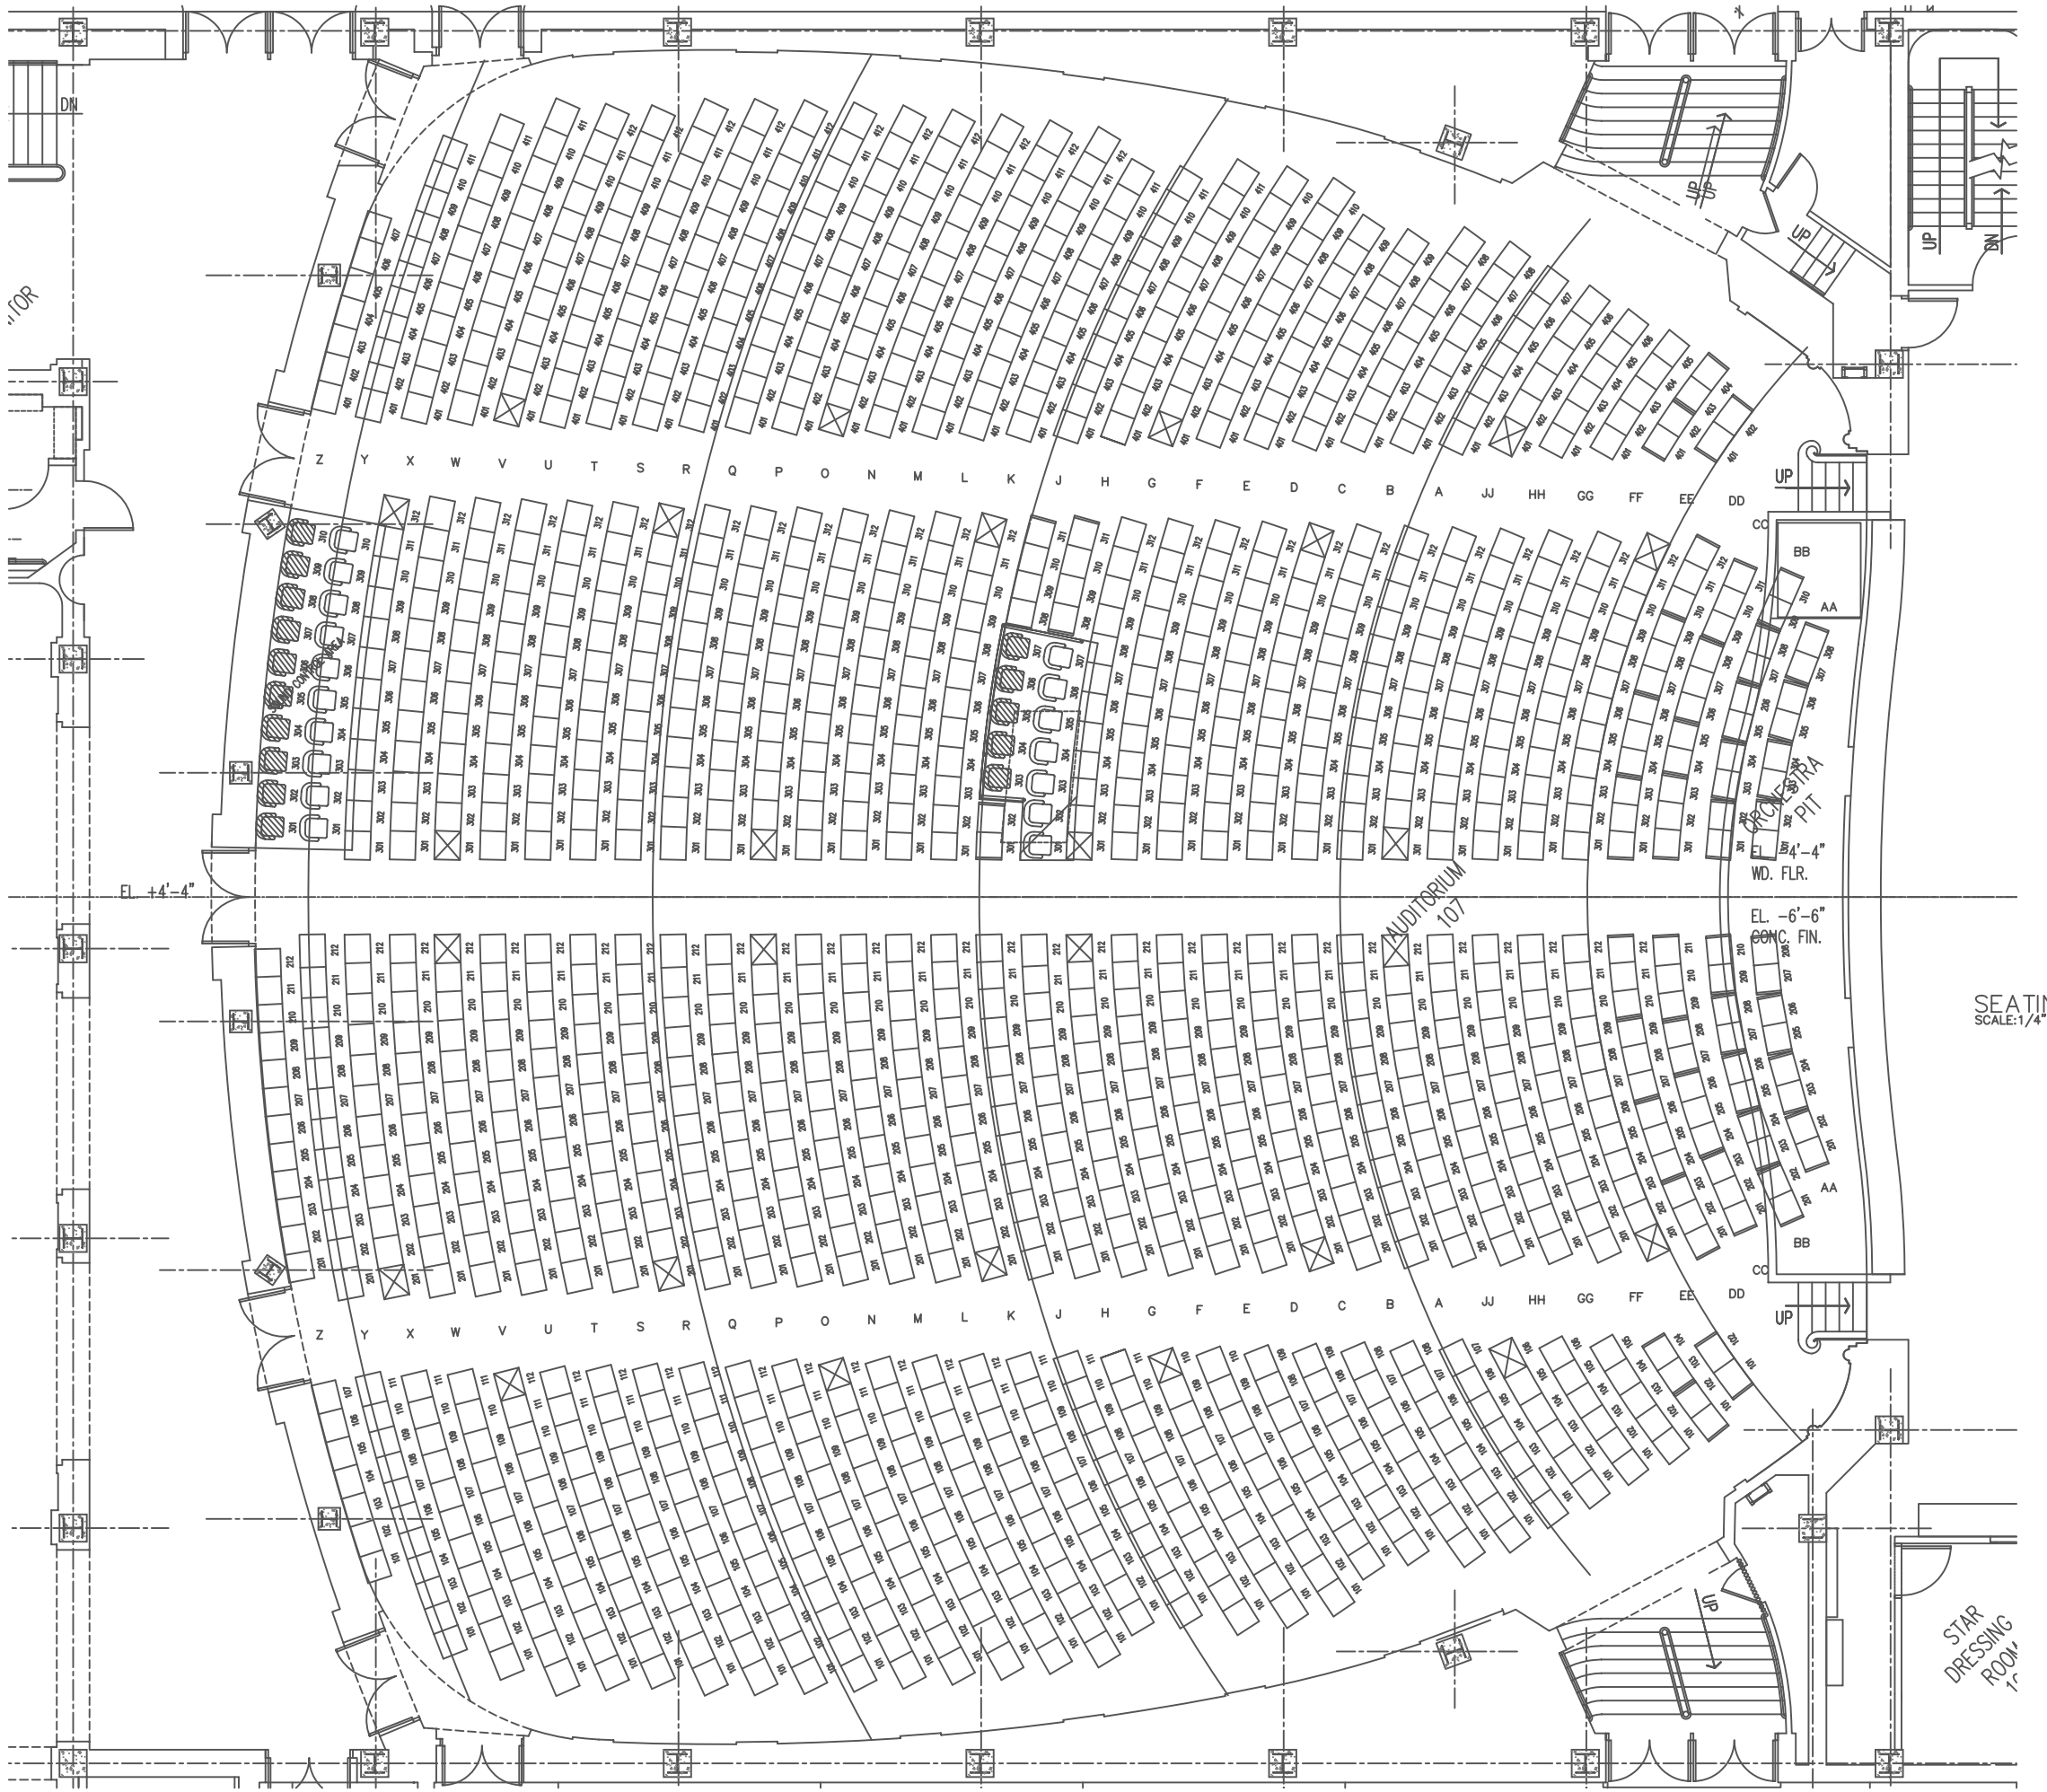

SEATING – MAIN FLOOR PLAN
SCALE: 1/4"=1'-0"

LEGEND

- FIXED SEATING (COUNTRY ROADS)
- FIXED SEATING WITH ADA EQUAL ACCESS END STANDARDS (COUNTRY ROADS)
- REMOVABLE SEATING (COUNTRY ROADS)
- REMOVABLE SEATING (BY OWNER)
- REMOVABLE SEATING CAFE STYLE (BY OWNER)
- WHEEL CHAIR LOCATION

FEH Associates Inc.
Architects/ Engineers
2727 Fairmont
Ames, IA 50010-1924
PH 515.292-2800
FAX 515.292-2882

Des Moines
6363 Fleur Dr. 51101
PH 515.287-2882
FAX 515.287-2883

© FEH Associates, Inc. 1999

Sheet Title: MAIN FLOOR SEATING PLAN

Project Title: Orpheum Theatre Restoration Project
SIOUX CITY, IOWA

Date 8/16/2000
Drawn By DAZ
Approved
Revised 2/23/01

Project Number: 98038

Sheet: A32