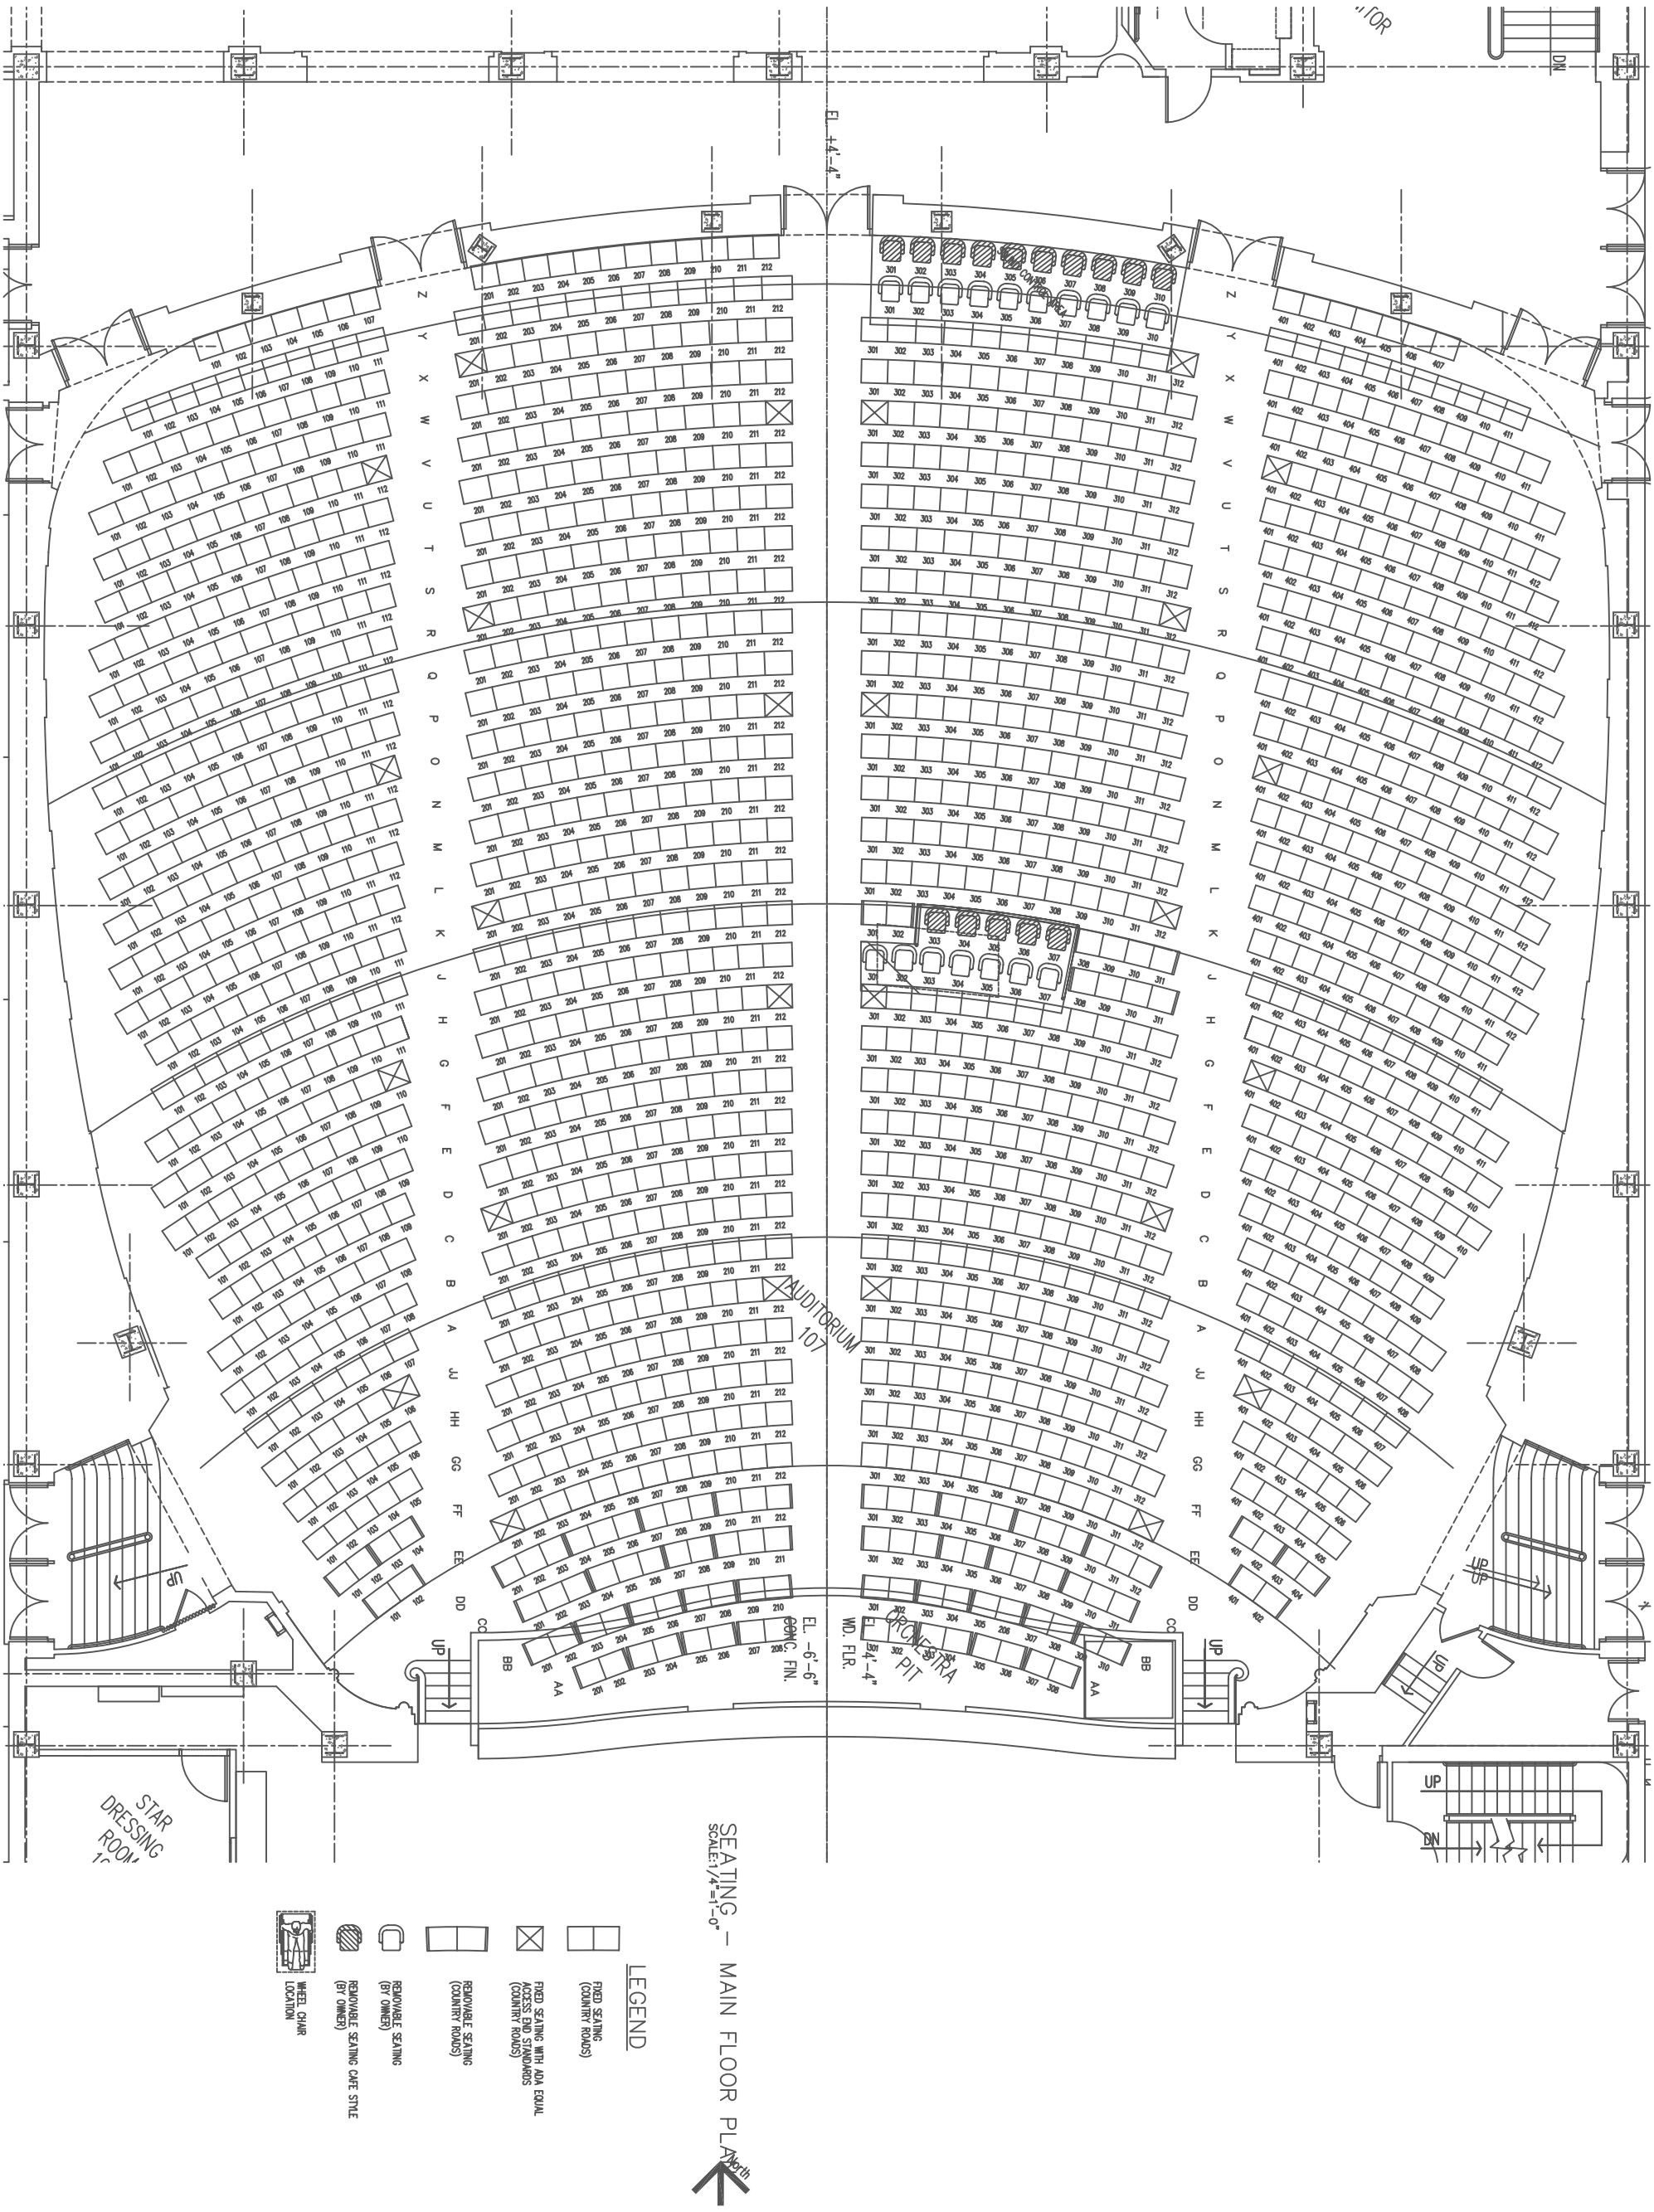

Sheet A32

Project Number 98038

Date 8/16/2000
Drawn By DAZ
Approved
Revised 2/23/01

Project Title

Orpheum Theatre
Restoration Project

SIOUX CITY, IOWA

Sheet Title

MAIN FLOOR SEATING PLAN

FEH Associates Inc.
Architects Engineers
Sioux City, Iowa 51101
712/252-3889
FAX 712/252-2882
Des Moines, Iowa, 50309-1924
515/288-2000
FAX 515/288-1999

© FEH Associates, Inc.